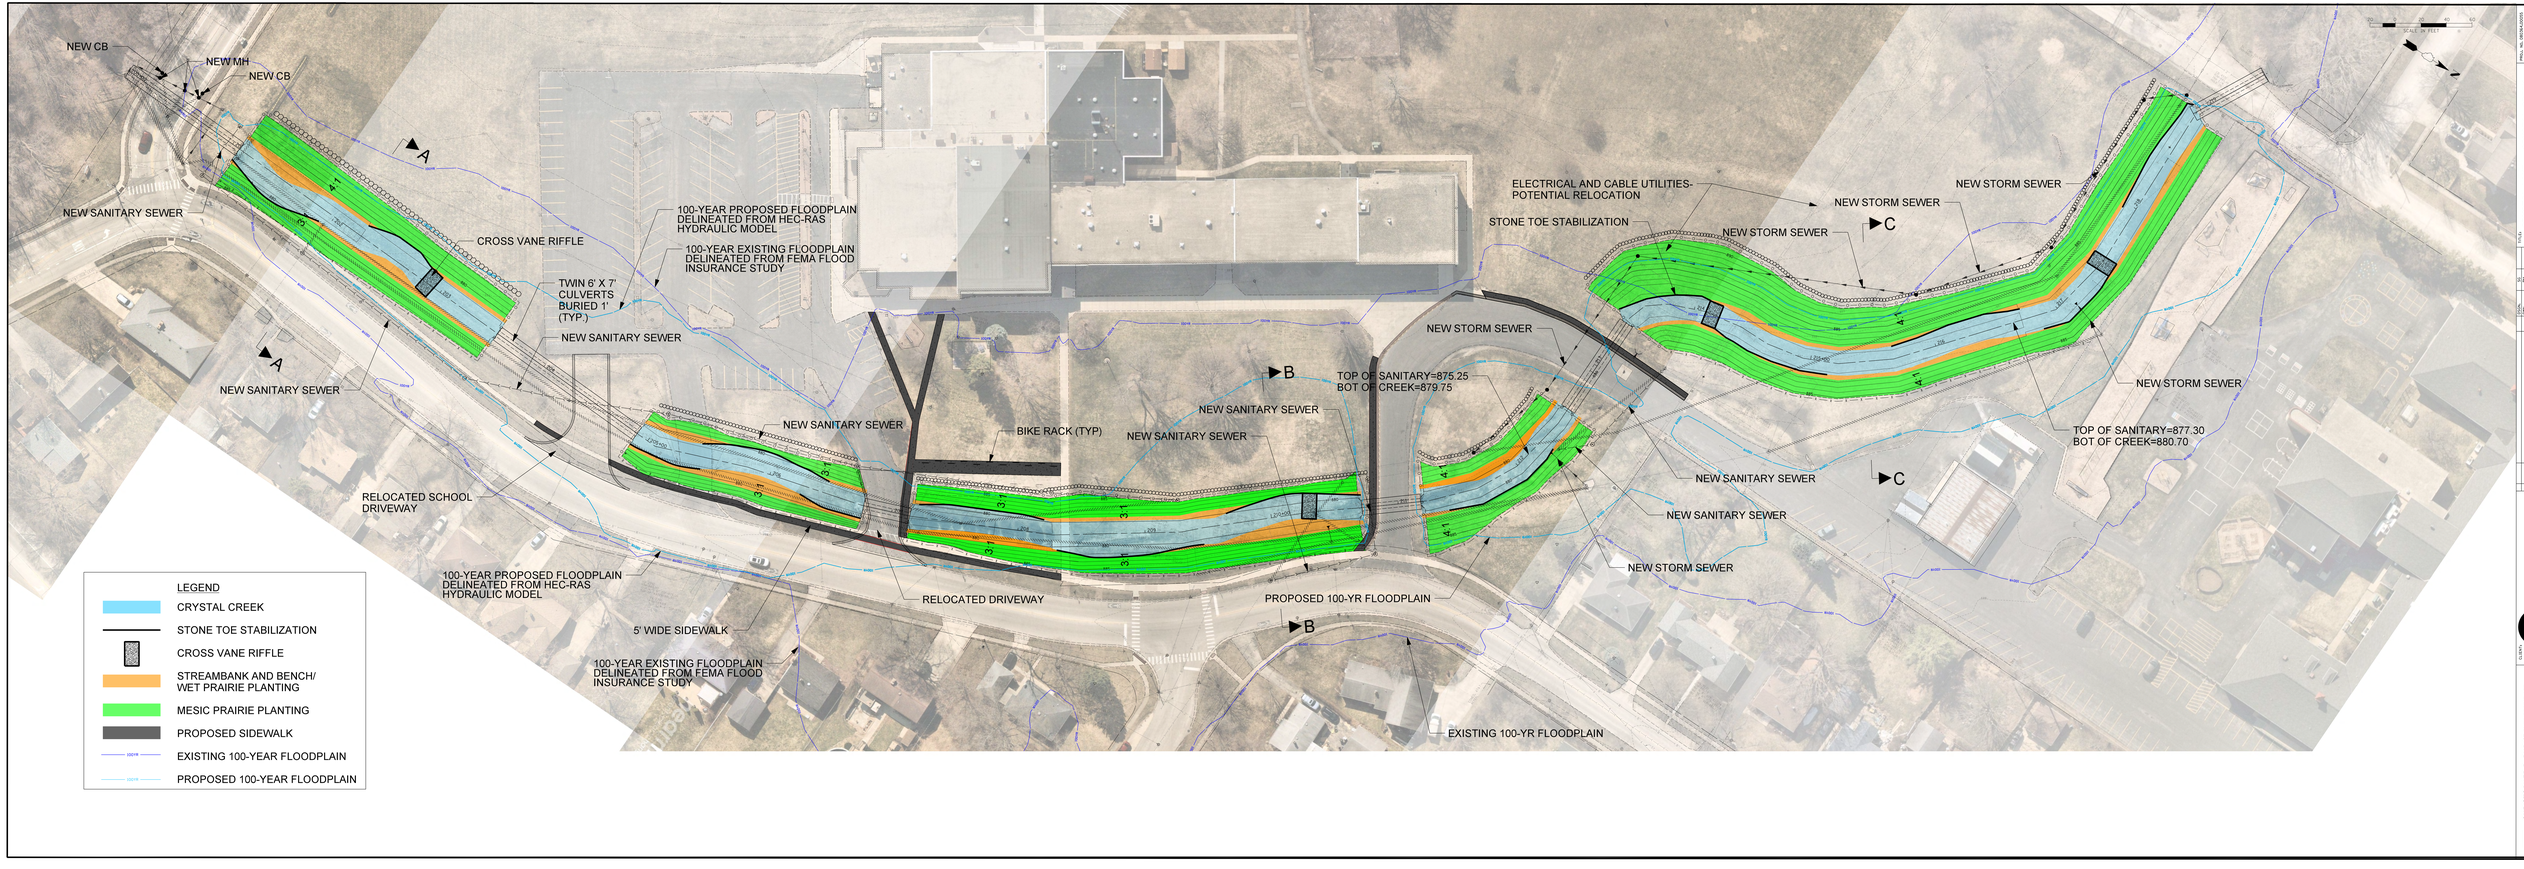

CRYSTAL LAKE – CRYSTAL CREEK
ALTERNATIVE 2
PLAN AND PROFILE

PROJ. NO. 00-04-0-0-0
DATE: 11/15/2017
SCALE: 1" = 20'
SHEET NO. E001

REV.	DATE	DESCRIPTION	BY
1	11/15/2017	ADDED PROPOSED 100-YR FLOODPLAIN	CBB

NOTE OF REVISION
REVISIONS MADE TO THE ORIGINAL DRAWING ARE INDICATED BY A SMALL NUMBER IN THE REVISION BLOCK

CITY OF CRYSTAL LAKE
Crystal Lake, IL 60014

CHRISTOPHER B. BURKE ENGINEERING, LTD.
8575 W. Higgins Road, Suite 600
Chicago, Illinois 60631
(847) 823-0500